State	Proj. No.	Sheet No.
MO		

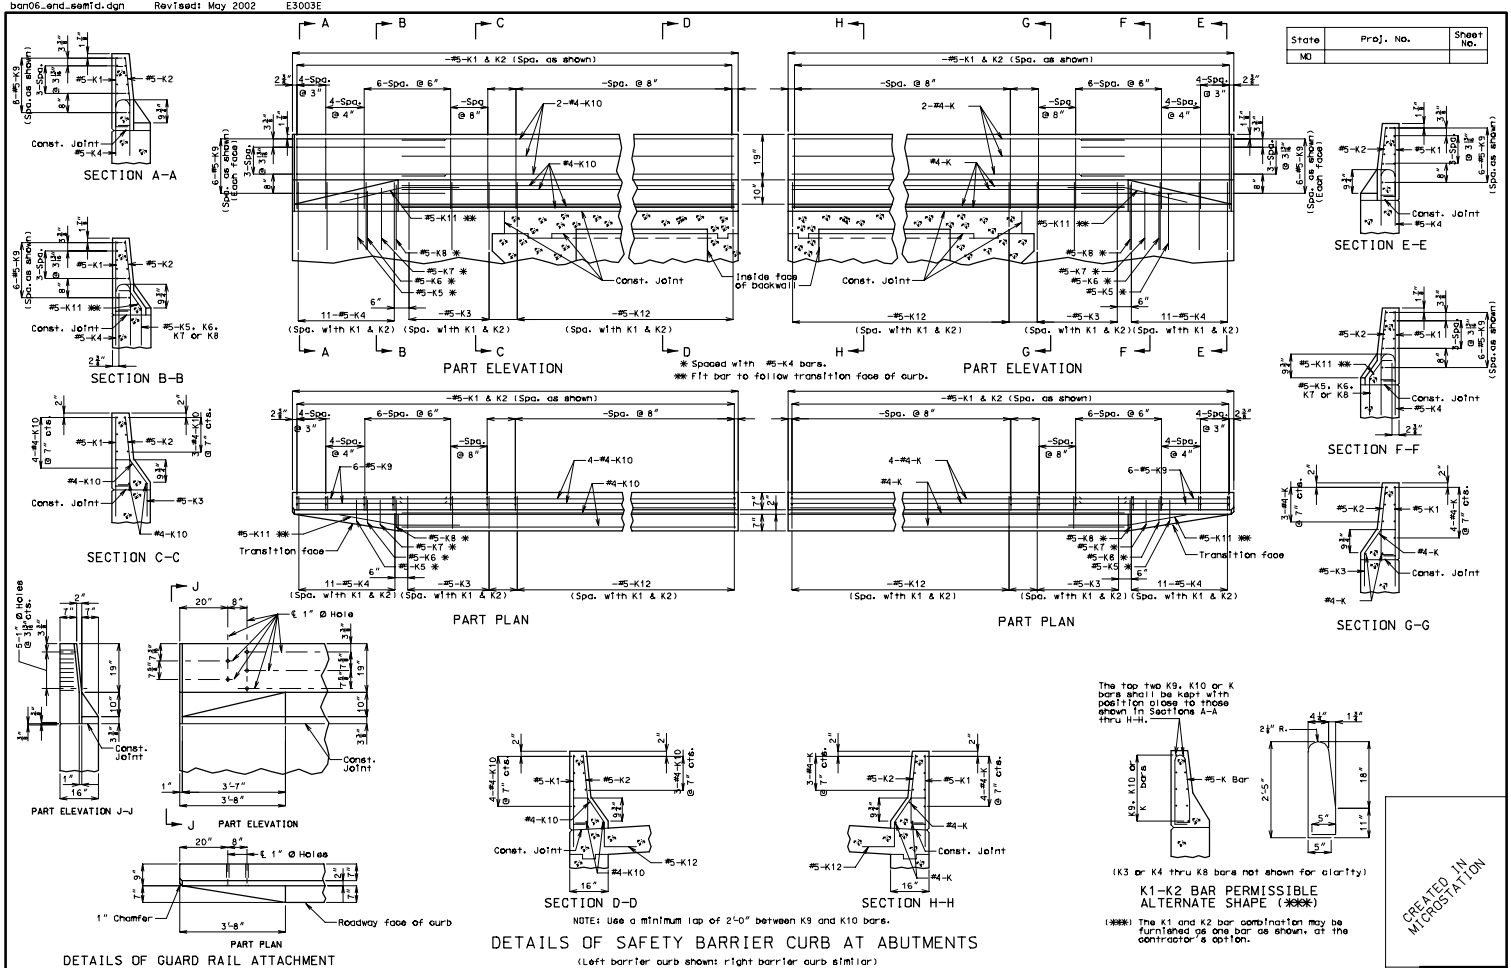

DETAILS OF GUARD RAIL ATTACHMENT

NOTE: Use a minimum lap of 2'-0" between K9 and K10 bars.

DETAILS OF SAFETY BARRIER CURB AT ABUTMENTS

(Left barrier curb shown; right barrier curb similar)

Note: This drawing is not to scale. Follow dimensions.

Sheet No. of

COUNTY BAN 6

Detailed
Checked